रजिस्ट्री सं॰ डी॰ एल॰-33004/99 REGD. NO. D. L.-33004/99

भारत का राजपत्र
The Gazette of India

असाधारण
EXTRAORDINARY
भाग II—खण्ड 3—उप-खण्ड (ii)
PART II—Section 3—Sub-section (ii)
प्राधिकार से प्रकाशित
PUBLISHED BY AUTHORITY

सं. 688] नई दिल्ली, बुधवार, जुलाई 31, 2002/श्रावण 9, 1924
No. 688] NEW DELHI, WEDNESDAY, JULY 31, 2002/SRAVANA 9, 1924

संस्कृति विभाग
(भारतीय पुरातत्व सर्वेक्षण)
अधिसूचना

नई दिल्ली, 30 जुलाई, 2002

का. आ. 811(अ).—केन्द्रीय सरकार की यह राय है कि इससे उपाबद्ध अनुसूची में विनिर्दिष्ट प्राचीन संस्मारक राष्ट्रीय महत्व के हैं;

अत: अब केन्द्रीय सरकार, प्राचीन संस्मारक तथा पुरातत्वीय स्थल और अवशेष अधिनियम, 1958 (1958 का 24) की धारा 4 की उपधारा (1) द्वारा प्रदत्त शक्तियों का प्रयोग करते हुए, उक्त प्राचीन संस्मारक को राष्ट्रीय महत्व का होने की घोषणा करने के अपने आशय की सूचना देती है।

उक्त संस्मारक को राष्ट्रीय महत्व का होने की घोषणा के संबंध में कोई आक्षेप, उक्त संस्मारक में हितबद्ध किसी व्यक्ति द्वारा राजपत्र में इस अधिसूचना के जारी किए जाने की तारीख से दो मास की अवधि के भीतर किया जा सकेगा और उस पर महानिदेशक, भारतीय पुरातत्व सर्वेक्षण, नई दिल्ली-110011 द्वारा विचार किया जाएगा।

अनुसूची

जिला	उपमंडल	स्थान	स्मारक का का नाम	संरक्षा के अंतर्गत शामिल किए जाने वाले राजस्व भूखण्ड संख्या	क्षेत्र	सीमाएं	स्वामित्व	अभ्युक्ति
1	2	3	4	5	6	7	8	9
कोलकाता		डलहौजी स्क्वेयर	करेंसी बिल्डिंग	परिसर सं.1	35920 वर्ग फुट =3337 वर्ग मीटर = 82.46 सतक	**उत्तर** परिसरसं. 2 तथा **दक्षिण** सुरेन्द्र मोहन घोष सरणी **पूर्व** राजेन्द्र नाथ मुखर्जी रोड **पश्चिम** डलहौजी स्क्वेयर	कार्यपालक इंजीनियर, कोलकाता, मध्य प्रभाग नं.1, (के.लो.नि.वि.), कोलकाता, एसप्लेनेड रोड पूर्व, भारत सरकार	

करैन्सी भवन का स्थल मानचित्र
डलहौजी पूर्व कोलकाता

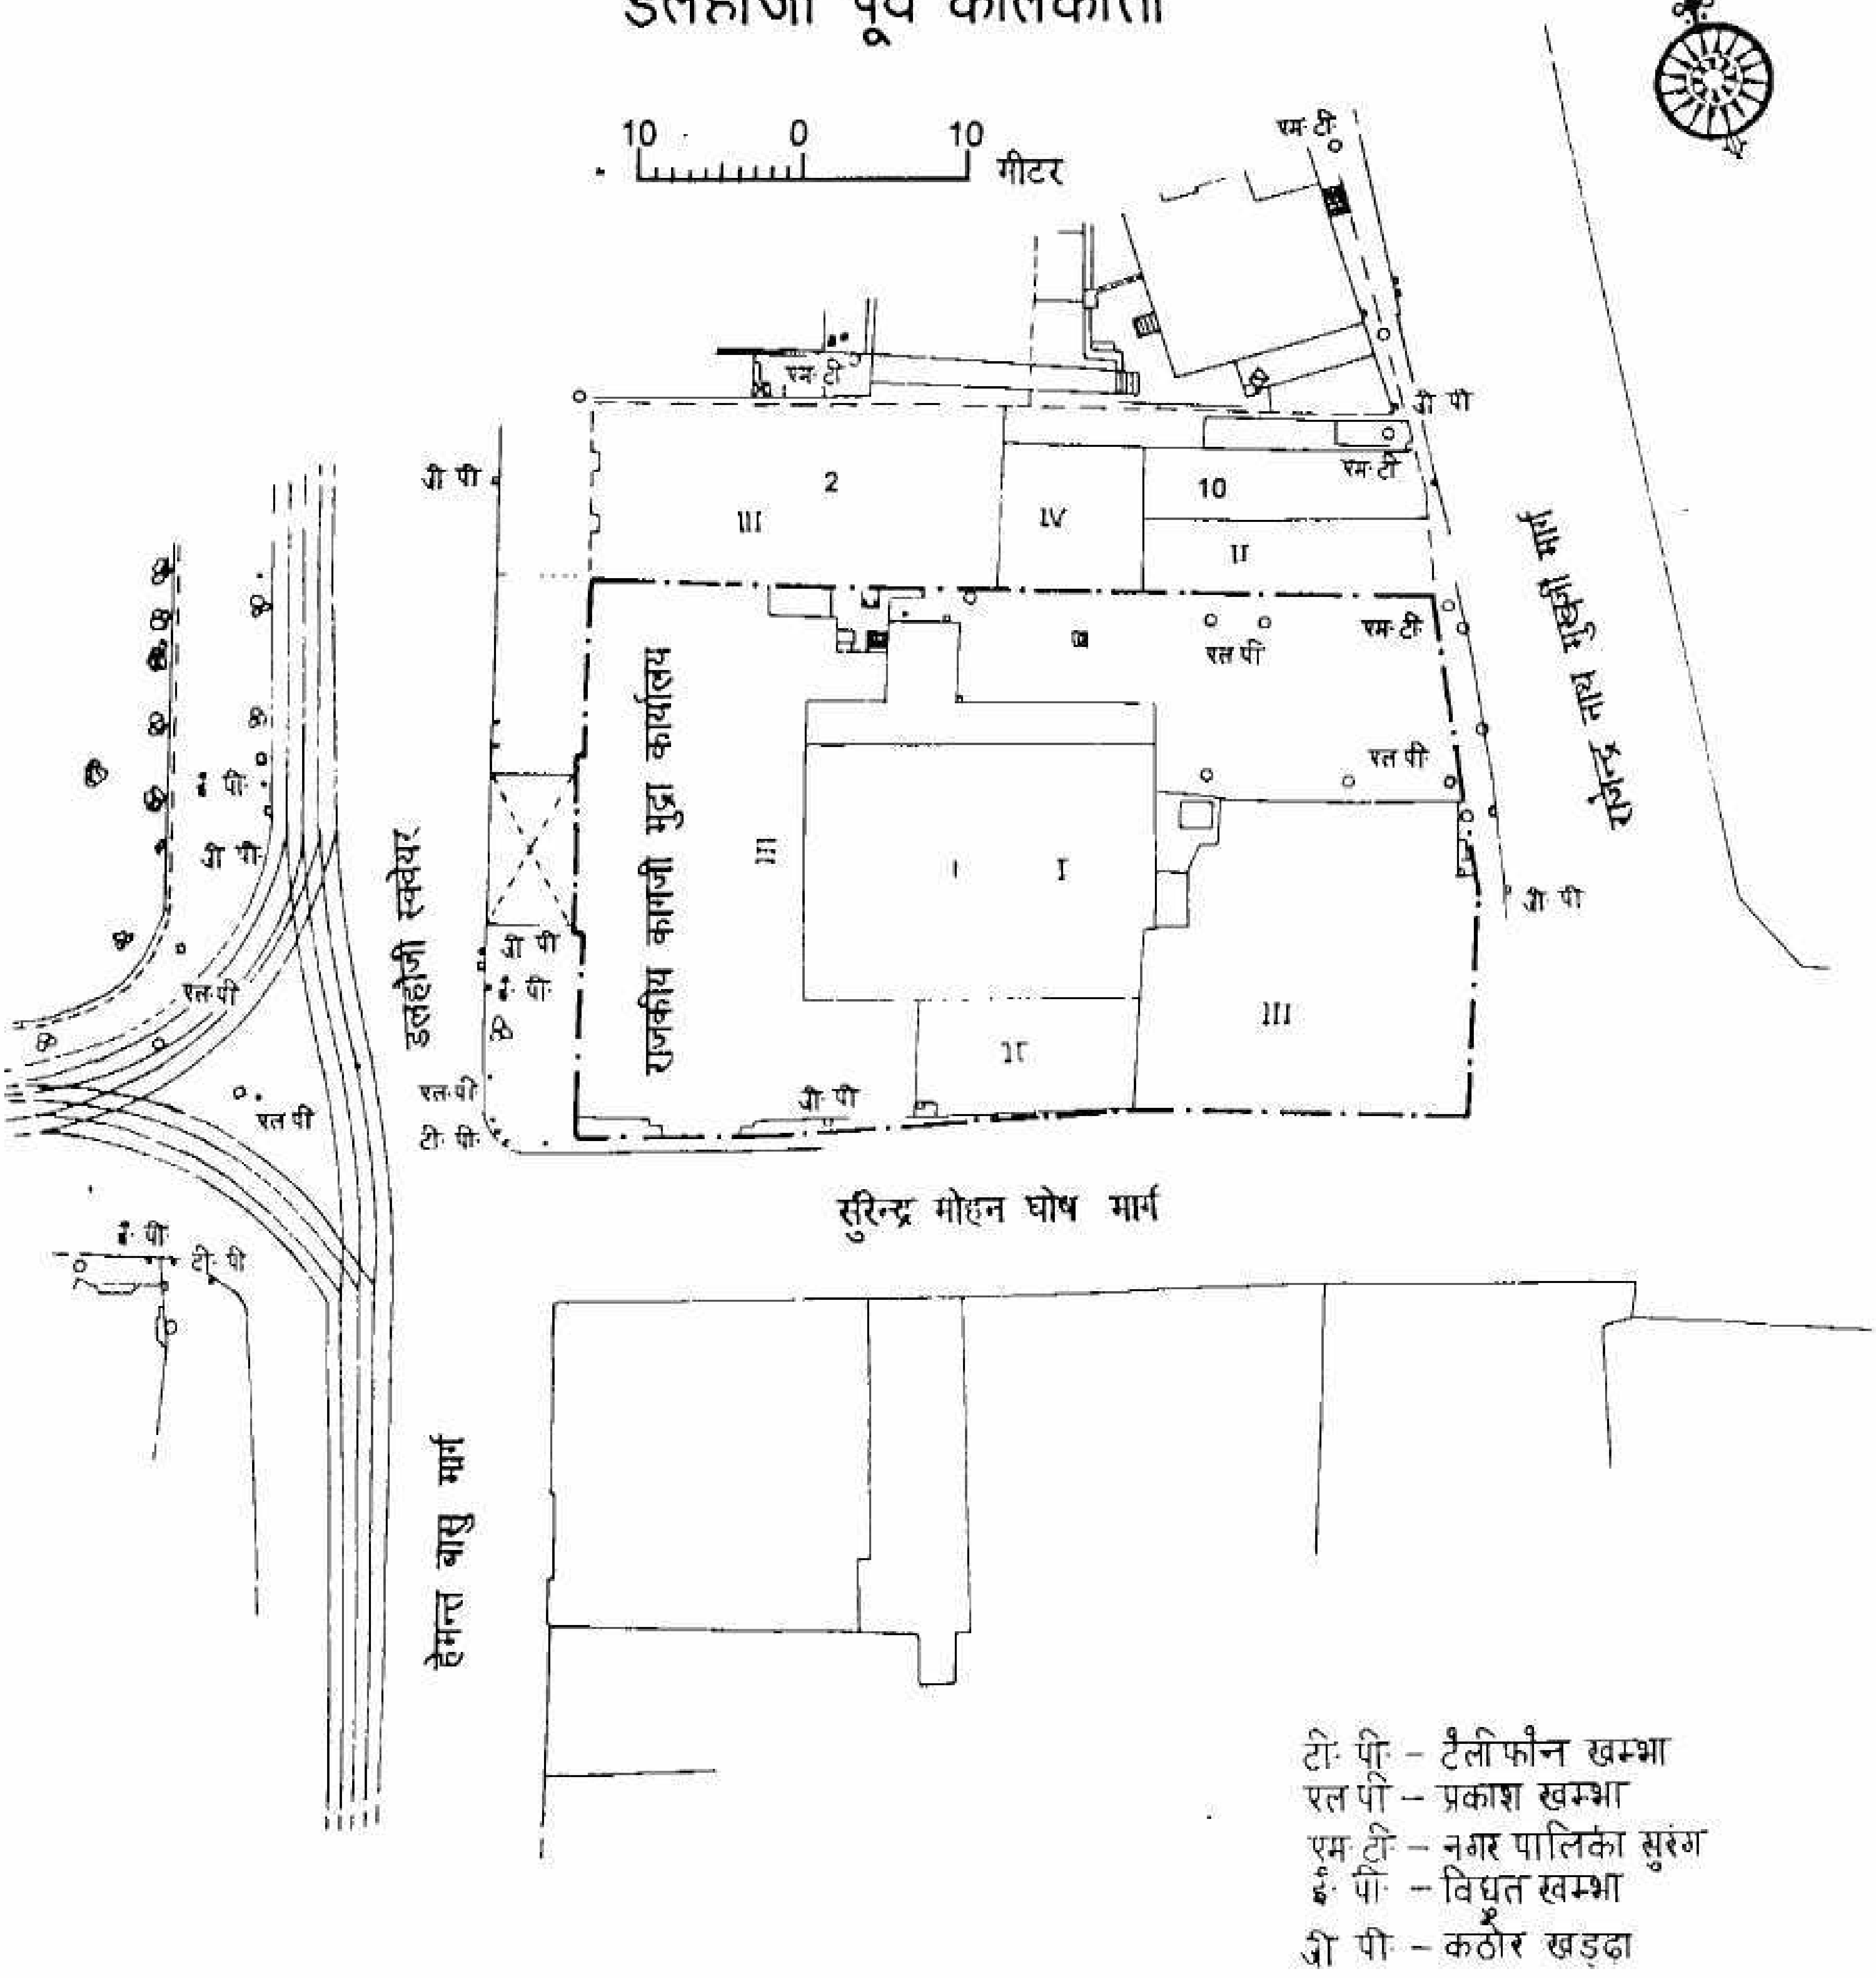

संरक्षण हेतु प्रस्तावित क्षेत्र —·—·—·—

[फा. सं. 2/6/2/2000-एम.]

कस्तूरी गुप्ता मेनन, महानिदेशक

DEPARTMENT OF CULTURE

(Archaeological Survey of India)

NOTIFICATION

New Delhi, the 30th July, 2002

S.O. 811(E).—Whereas the Central Government is of the opinion that the Ancient Monument specified in the Schedule annexed hereto is of national importance ;

Now, therefore, in exercise of the powers conferred by Sub-section (1) of Section 4 of the Ancient Monuments and Archaeological Sites and Remains Act, 1958 (24 of 1958), the Central Government hereby gives notice of its intention to declare the said ancient monument to be of national importance.

Any objection to the declaration of the said monument to be of national importance, may be made within a period of two months from the date of issue of this notification in the Official Gazette, by any persons interested in the said monument, which will be taken into consideration by the Director General, Archaeological Survey of India, New Delhi-110011.

SCHEDULE

District	Sub-Division	Locality	Name of the monuments	Revenue plot numbers to be included under protection	Area	Bountries	Ownership	Remarks
1	2	3	4	5	6	7	8	9
Kolkata		Dalhousie Square	Currency Building	Premises No -1	35920 sq.ft. =3337 sqm 82.46 satak	**North** Premises No. 2 & 10 **South** Surendra Mohan Ghosh Sarani **East** Rajendra Nath Mukherjee Road **West** Dalhousie Square.	Executive Engineer Kolkata Cent. Division No. 1 (C.P.W.D.) Kolkata Esplanade Row East Govt. of India.	

SITE PLAN OF CURRENCY BUILDING
DALHOUSIE SQUARE EAST
KOLKATA

SCALE - 1" = 50'

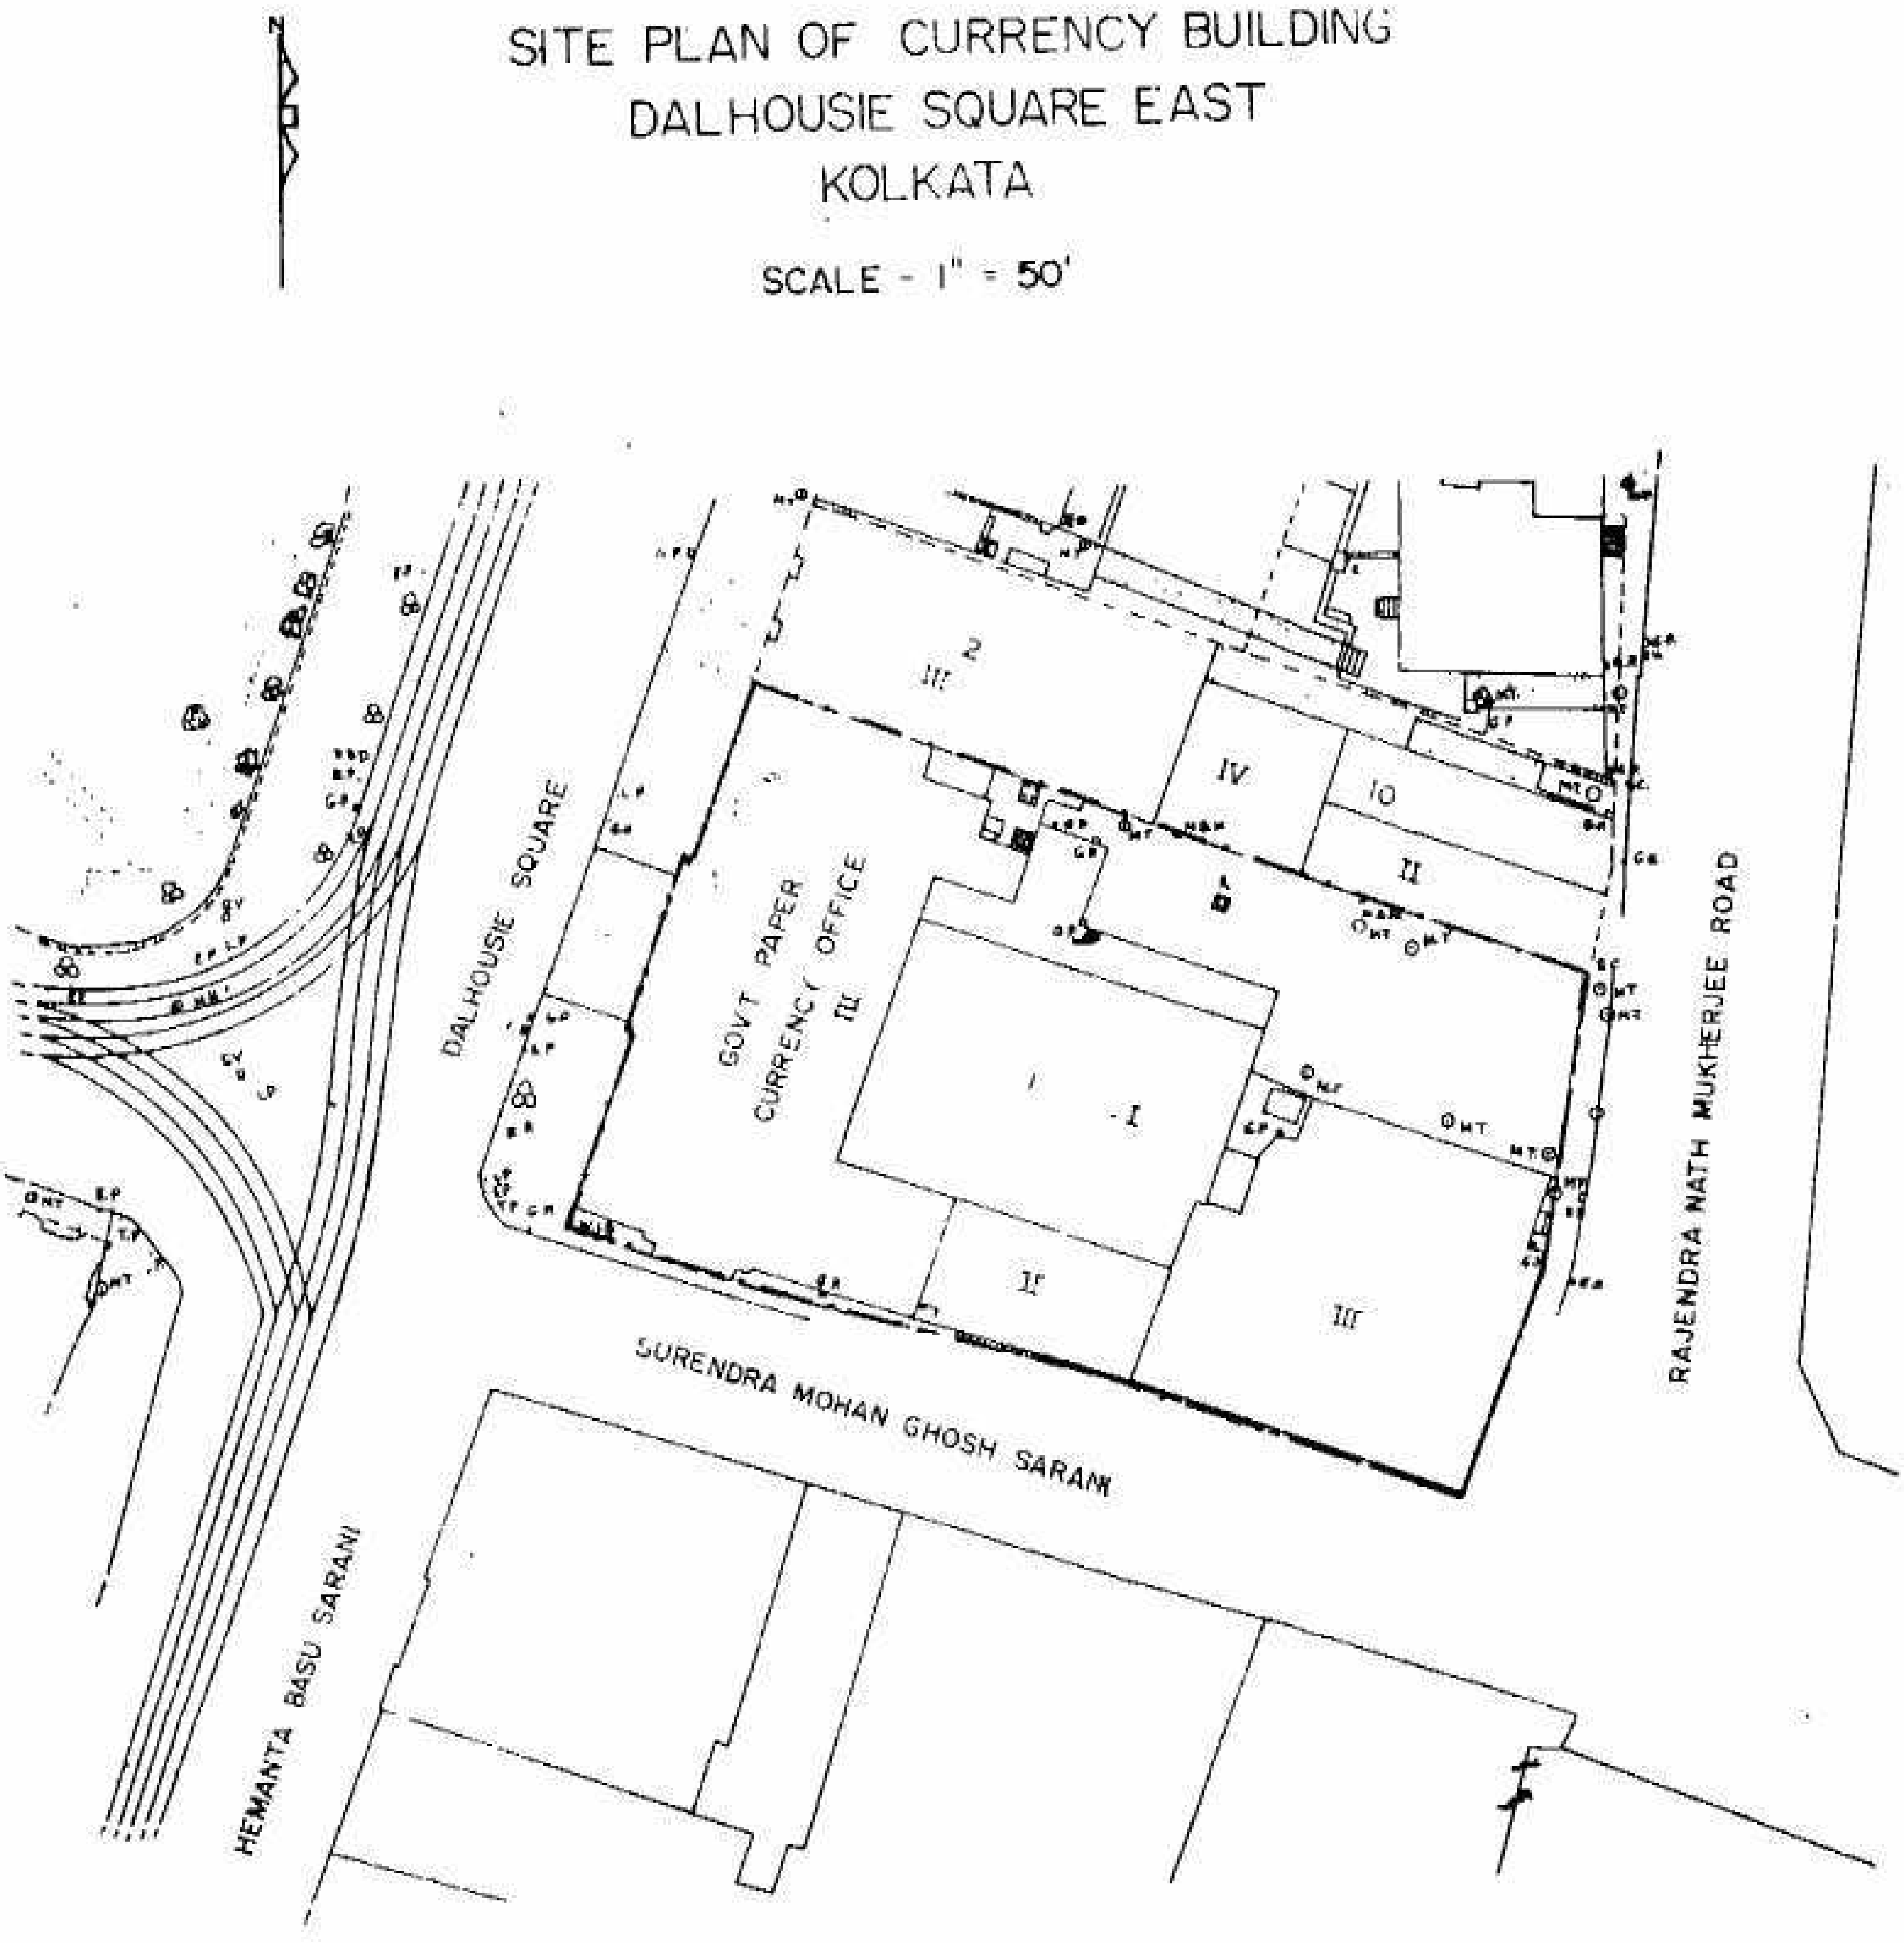

TO BE PROTECTED AREA SHOWN IN RED —·—·—

[F. No. 2/6/2/2000-M]

KASTURI GUPTA MENON, Director General

Printed by the Manager, Govt. of India Press, Ring Road, Mayapuri, New Delhi-110064
and Published by the Controller of Publications, Delhi-110054.